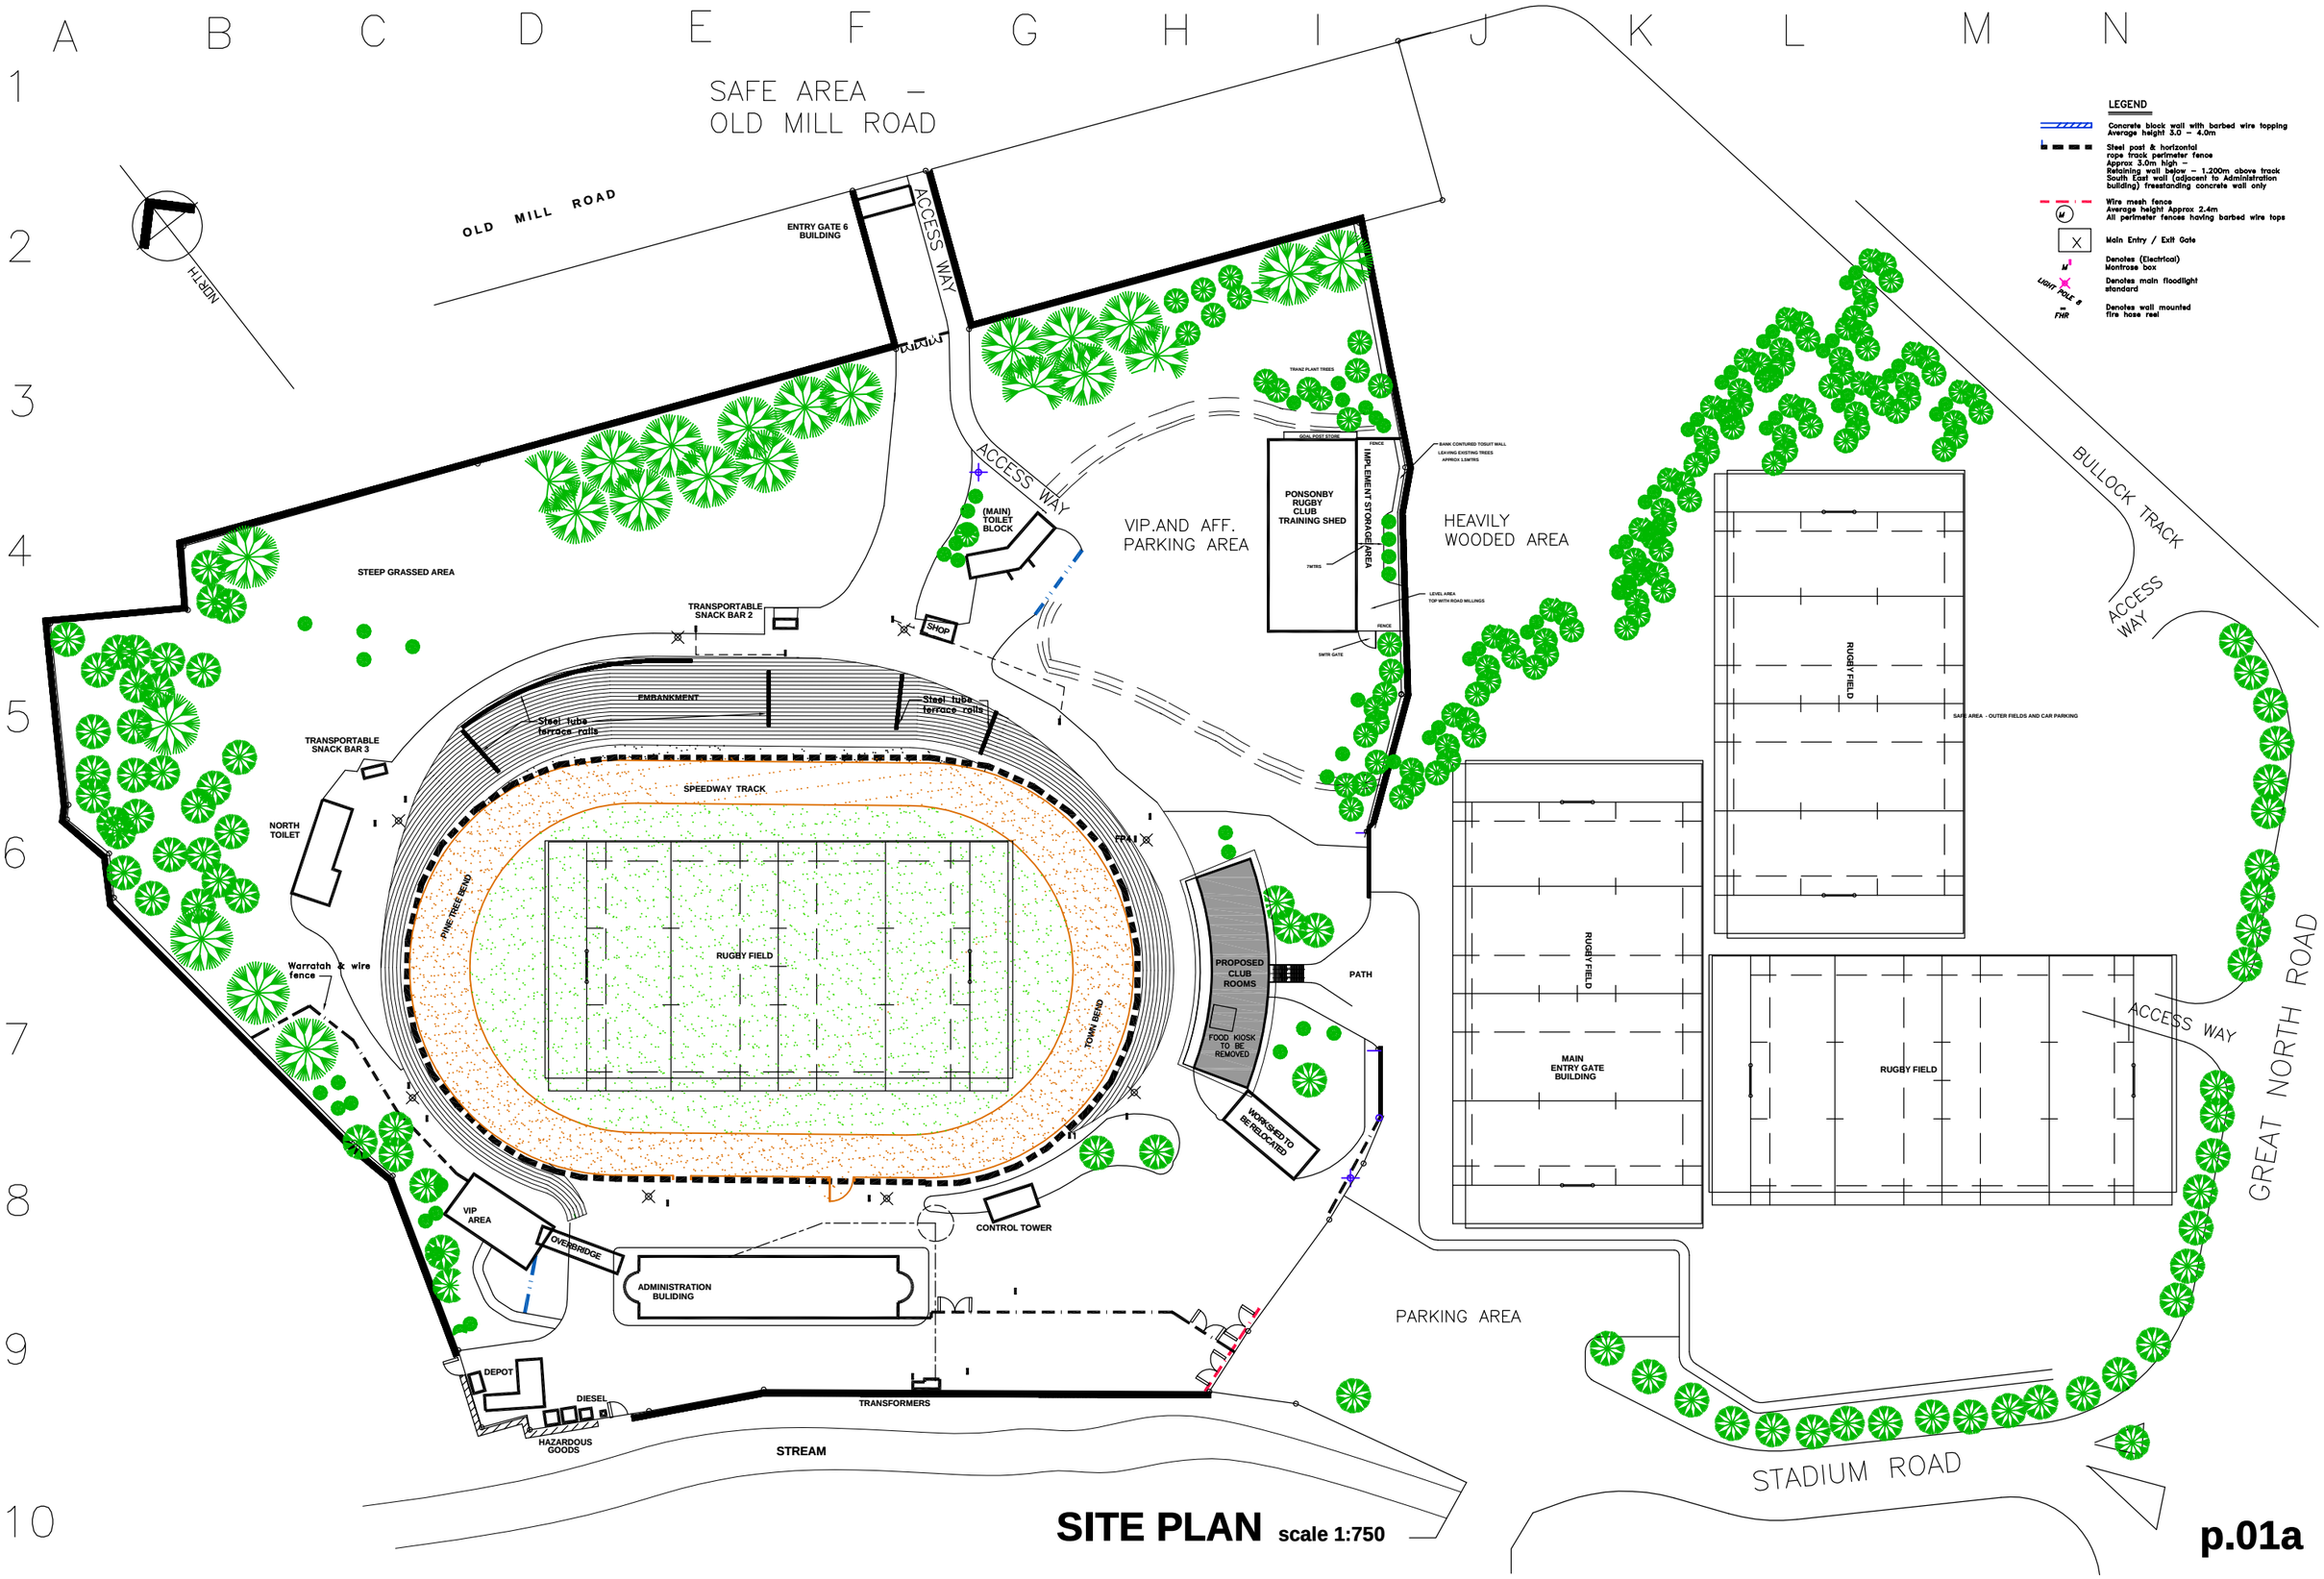

SITE PLAN scale 1:750

p.01a

PROPOSED WESTERN SPRINGS SPEEDWAY CLUB ROOMS